INFORMATION FOR ADAMS TWP.
COMPILED FROM SURVEYS
(BLACK SURVEY NOTEBOOK)

JUNE 1990
APRIL 2001

FROM (S) SURVEY INFORMATION
● = SURVEY MONUMENTS WHICH ARE NOT YET REFERENCED

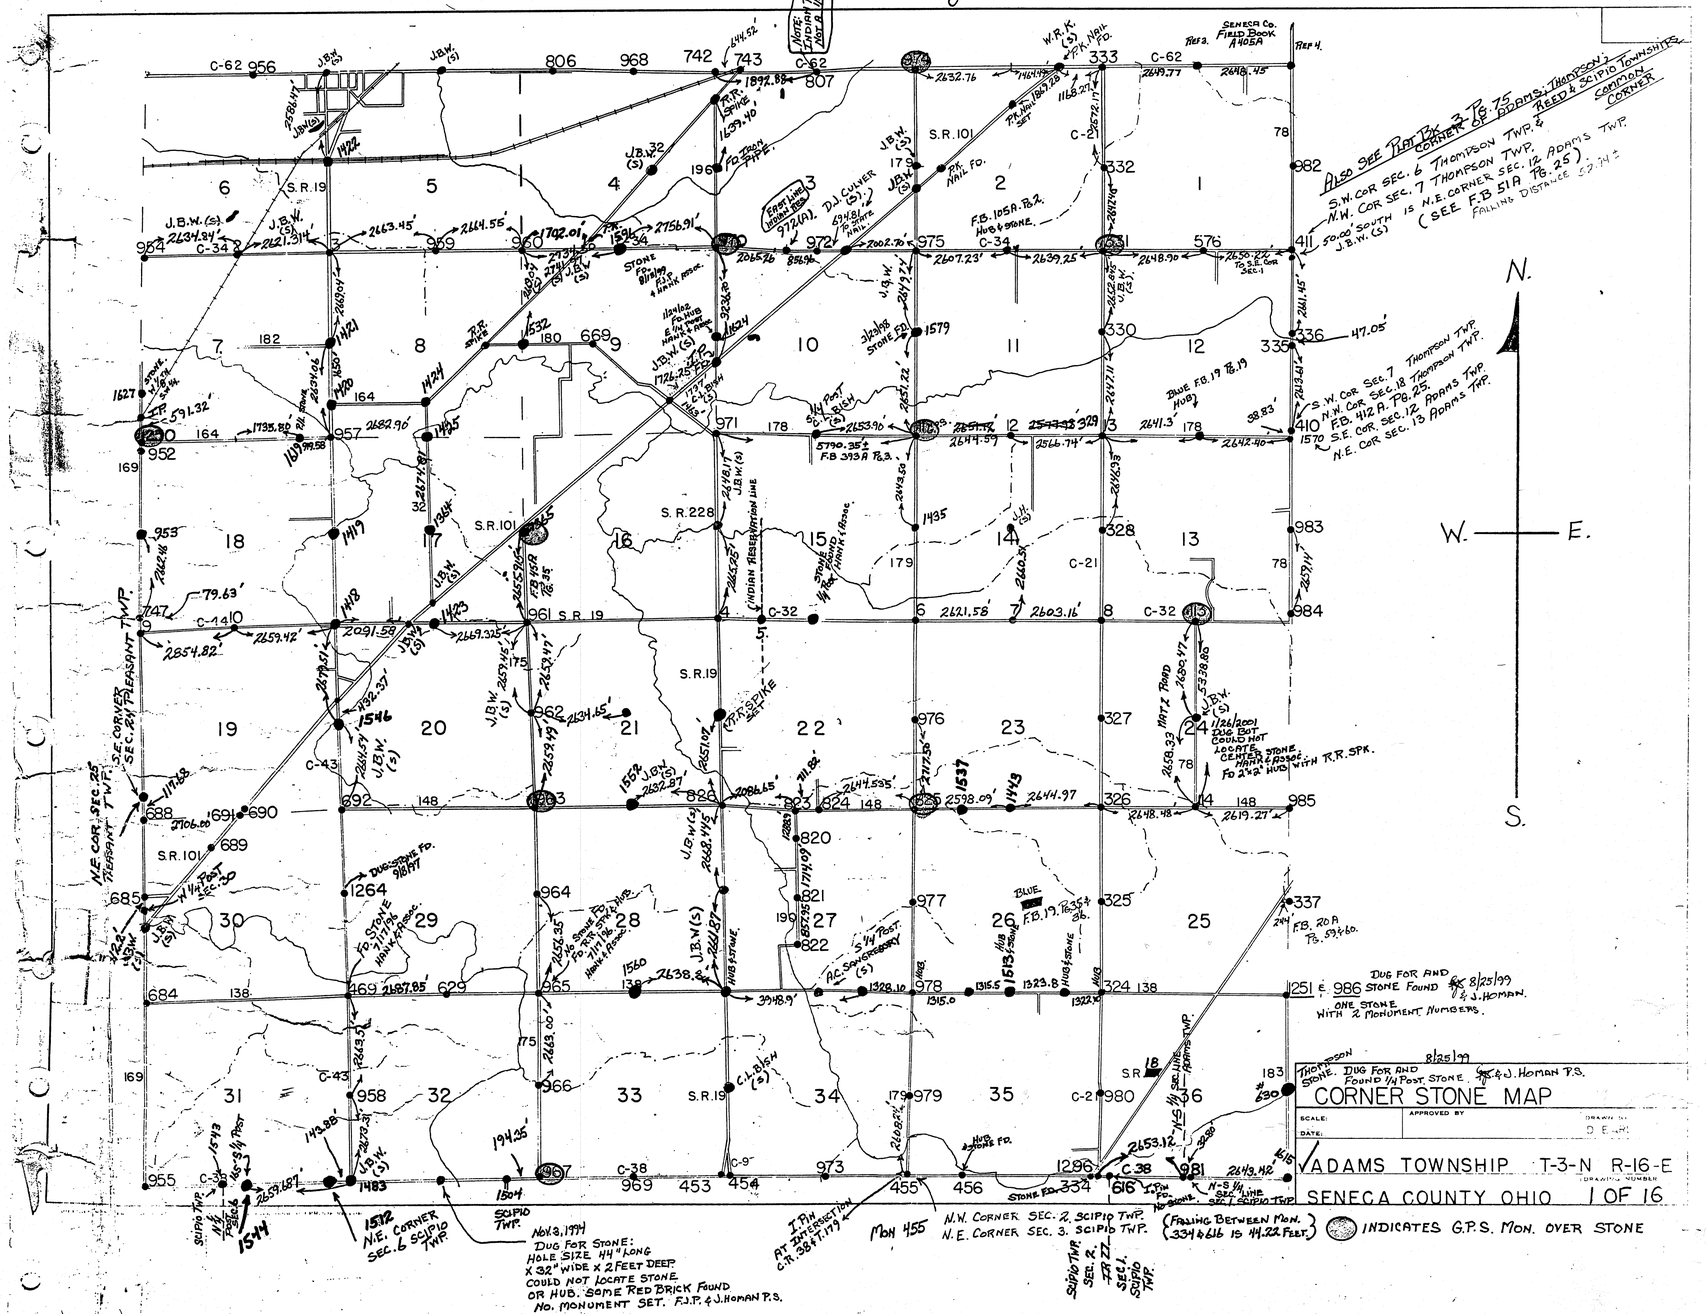
N.
S.
W.
E.
ALSO SEE PLAT BK. 3 PG. 75
CORNER OF ADAMS, THOMPSON & REED & SCIPIO TOWNSHIPS
COMMON CORNER
S.W. COR SEC. 6 THOMPSON TWP.
N.W. COR SEC. 7 THOMPSON TWP.
50.00' SOUTH IS N.E. CORNER SEC. 12 ADAMS TWP.
J.B.W. (S)
(SEE F.B. 51A PG. 25)
FALLING DISTANCE 52.74'
S.W. COR SEC. 7 THOMPSON TWP.
N.W. COR SEC. 18 THOMPSON TWP.
F.B. 412 A. PG. 25.
S.E. COR. SEC. 12 ADAMS TWP.
N.E. COR. SEC. 13 ADAMS TWP.
SENECA CO. FIELD BOOK A40BA
REF 4.
DUG FOR AND FOUND STONE 8/25/99 & J. HOMAN.
ONE STONE WITH 2 MONUMENT NUMBERS.
THOMPSON STONE. DUG FOR AND FOUND 1/4 POST STONE. 8/25/99 & J. HOMAN P.S.
CORNER STONE MAP
SCALE:
DATE:
APPROVED BY
DRAWN BY D.E.H.
ADAMS TOWNSHIP T-3-N R-16-E
SENECA COUNTY OHIO
DRAWING NUMBER 1 OF 16
N.E. COR. SEC. 25 PLEASANT TWP.
S.E. COR. VET SEC. 24 PLEASANT
N.E. CORNER SEC. 6 SCIPIO TWP.
SCIPIO TWP.
Nov 8, 1994
DUG FOR STONE:
HOLE SIZE 44" LONG X 32" WIDE X 2 FEET DEEP
COULD NOT LOCATE STONE
OR HUB. SOME RED BRICK FOUND
NO. MONUMENT SET. F.J.P. & J. HOMAN P.S.
J. PIN AT INTERSECTION C.R. 38 & T.R. 179
MON 455
N.W. CORNER SEC. 2, SCIPIO TWP.
N.E. CORNER SEC. 3, SCIPIO TWP.
(FALLING BETWEEN MON. 334 & 616 IS 44.22 FEET.)
INDICATES G.P.S. MON. OVER STONE
1/26/2001 DUG BUT COULD NOT LOCATE CENTER STONE. HAVE A POST. FD 2"x2" HUB WITH T.R. SPK.
DUG FOR STONE 9/8/97
FD. STONE 7/17/96 HAVE A POST.
FD. STONE 7/17/96 HAVE A POST.
FD. STONE 7/17/96 HAVE A POST.