INFORMATION FOR VENICE TWP.
COMPILED FROM SURVEYS (BLACK SURVEY NOTEBOOK)
MAY 1988
APRIL 2001.

FROM S = SURVEY INFO.
● = SURVEY MONUMENTS WHICH ARE NOT YET REFERENCED.

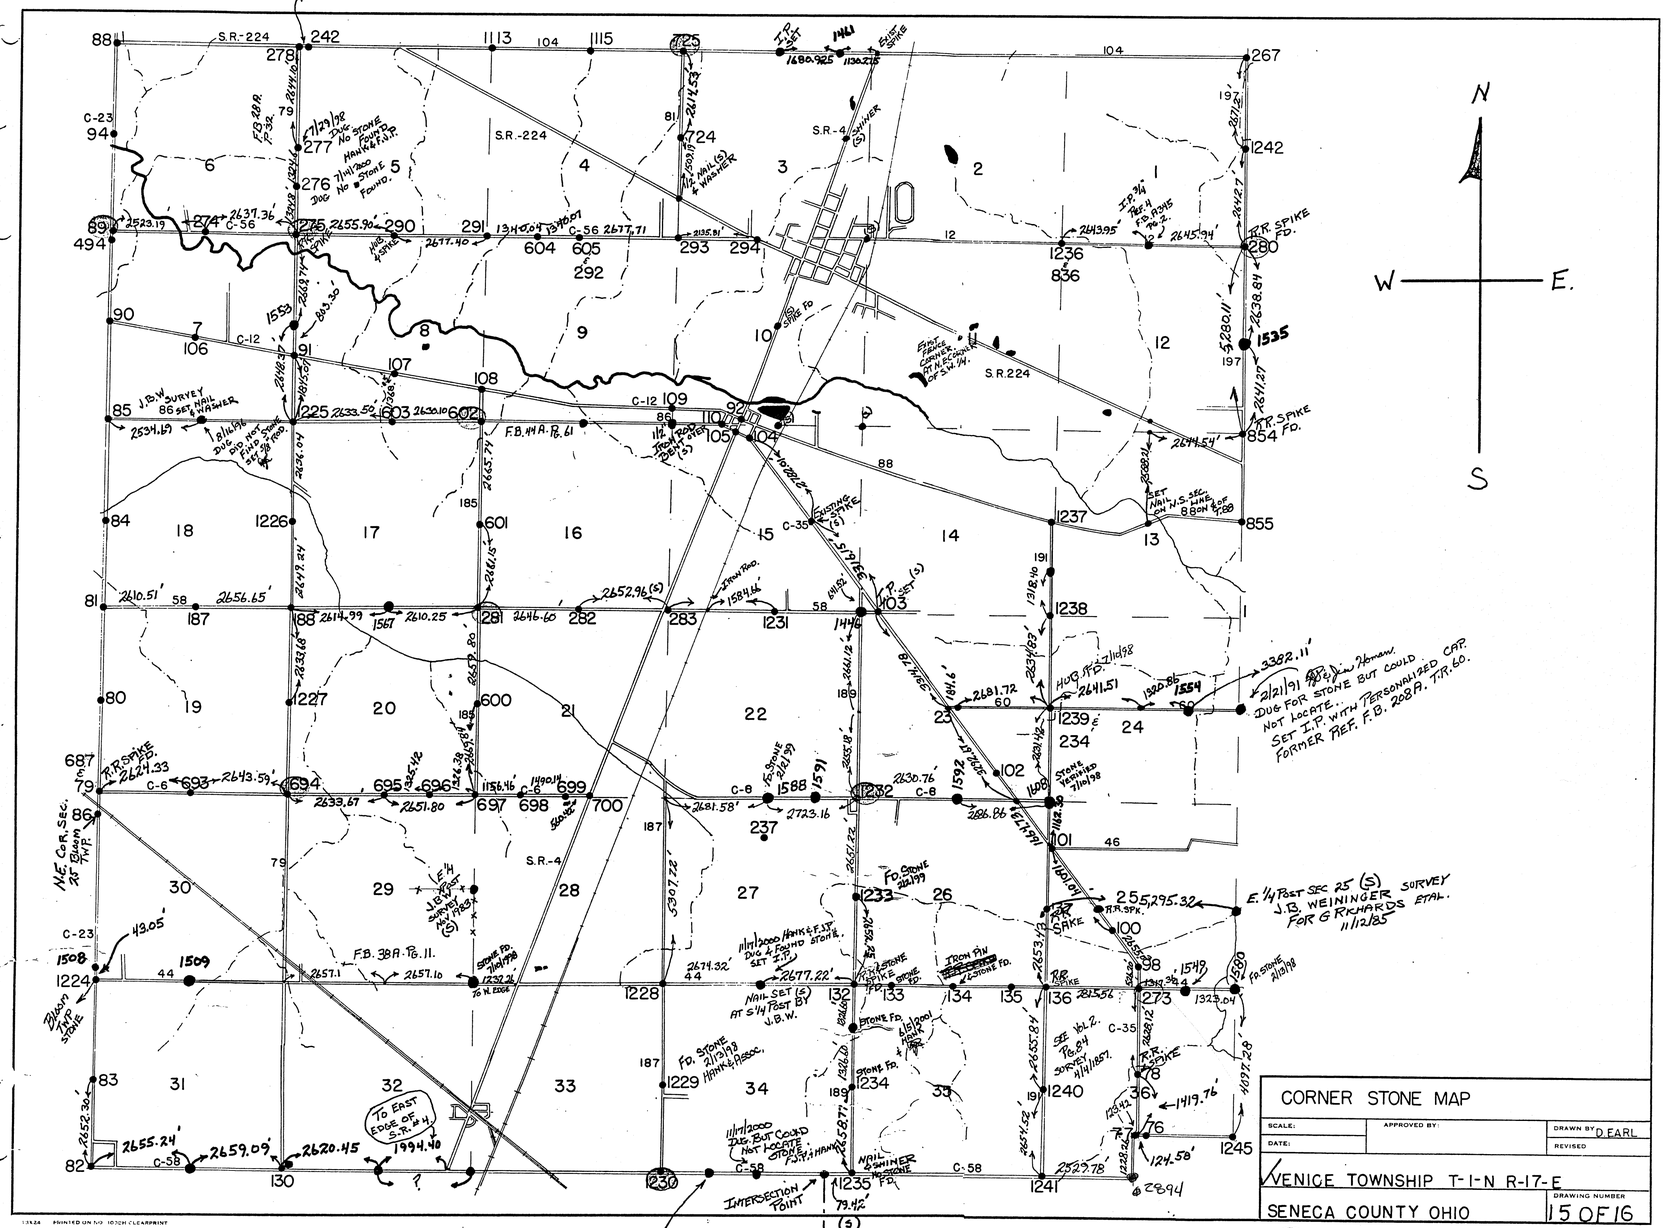
N
S
W
E.
S.R.-224
S.R.-4
C-56
C-12
C-23
C-35
C-6
C-58
J.B.W. SURVEY 86 SET NAIL & WASHER
F.B. 14 A. Pg. 61
F.B. 38 A. Pg. 11.
Venice Twp. Stone
Crawford County
To East Edge of S.R. #4
Intersection Point
Stone Fd. At 1/8th Post N.W. 1/8th Post Sec. 3 Chatfield Twp. Crawford County 11/17/2000 Hank & Sgt. Set I.P.
E. 1/4 Post Sec 25 (S) J.B. Weininger Survey For G Richards Etal. 11/12/85
Dug For Stone But Could Not Locate. Set I.P. With Personalized Cap. Former Ref. F.B. 288 A. T.R. 60.
Dug Not Find Stone Set 38 Tem.
Stone Fd. 2/13/98 Hank & Assoc.
11/17/2000 Hank & F.J.T. Dug & Found Stone. Set I.P.
Nail Set (S) At S 1/4 Post By J.B.W.
11/17/2000 Dug But Could Not Locate Stone. F.J.T. & Hank
Nail & Washer Stone Fd.
Iron Pin Stone Fd.
Stone Fd. 2/13/98
Stone Verified 7/10/98
Hub Fd. 7/10/98
No Stone Found. Hank & F.J.T.
No Stone Found.
Dug
Hub Set
Set Nail On N.S. Line 8 Rod W of 1280
Set Vol. 2. Pg. 84 Survey 7/11/1857.
Fd. Stone 2/13/98
Fd. Stone 2/13/98 Hank & Assoc.
Fd. Stone 2/13/98
Fd. Stone 4/13/98
Fd. Stone 2/13/98
Fd. Stone 2/13/98
Fd. Stone 2